18 JACK ADAMSON DRIVE

TWIZEL
2026

AFFECTED PERSONS APPROVAL

NAME .....

DATE .....


CHILTON + MAYNE
ARCHITECTURE

CHILTON + MAYNE
ARCHITECTURE

AFFECTED PERSONS APPROVAL

NAME .....

DATE .....

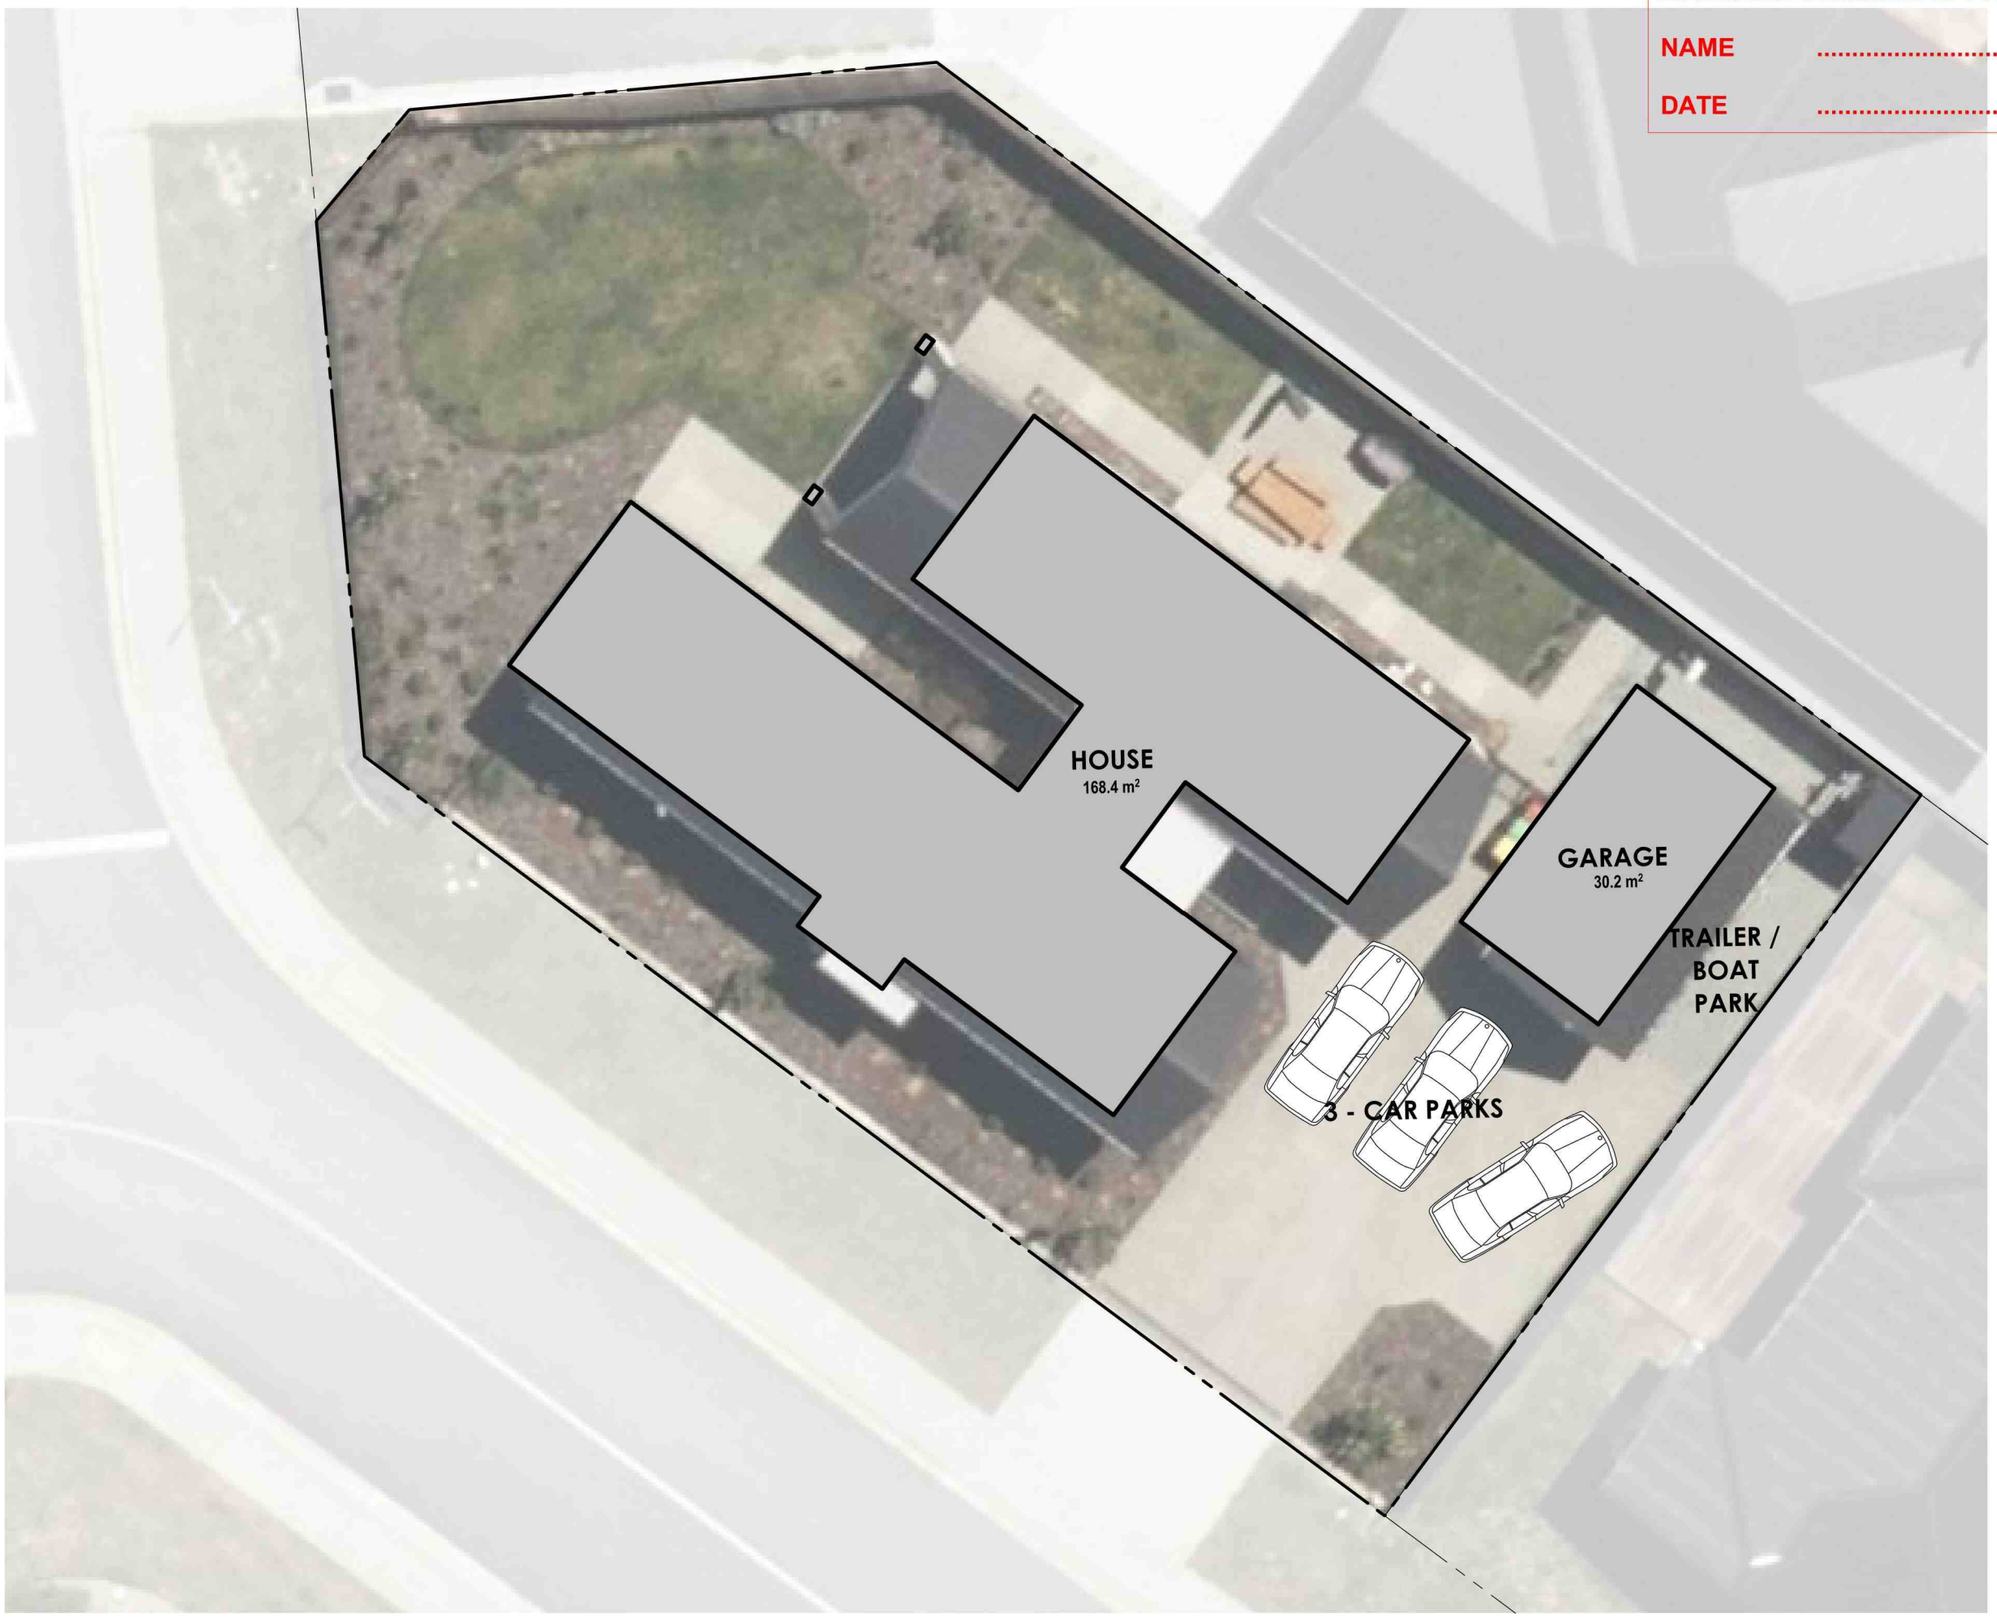

18 JACK ADAMSON DRIVE / SITE PLAN


The design and drawings shown on this set of documents are not to be reproduced without the written authority of CHILTON + MAYNE ARCHITECTURE LTD and their copyright.

CHILTON + MAYNE
ARCHITECTURE

AFFECTED PERSONS APPROVAL

NAME .....

DATE .....

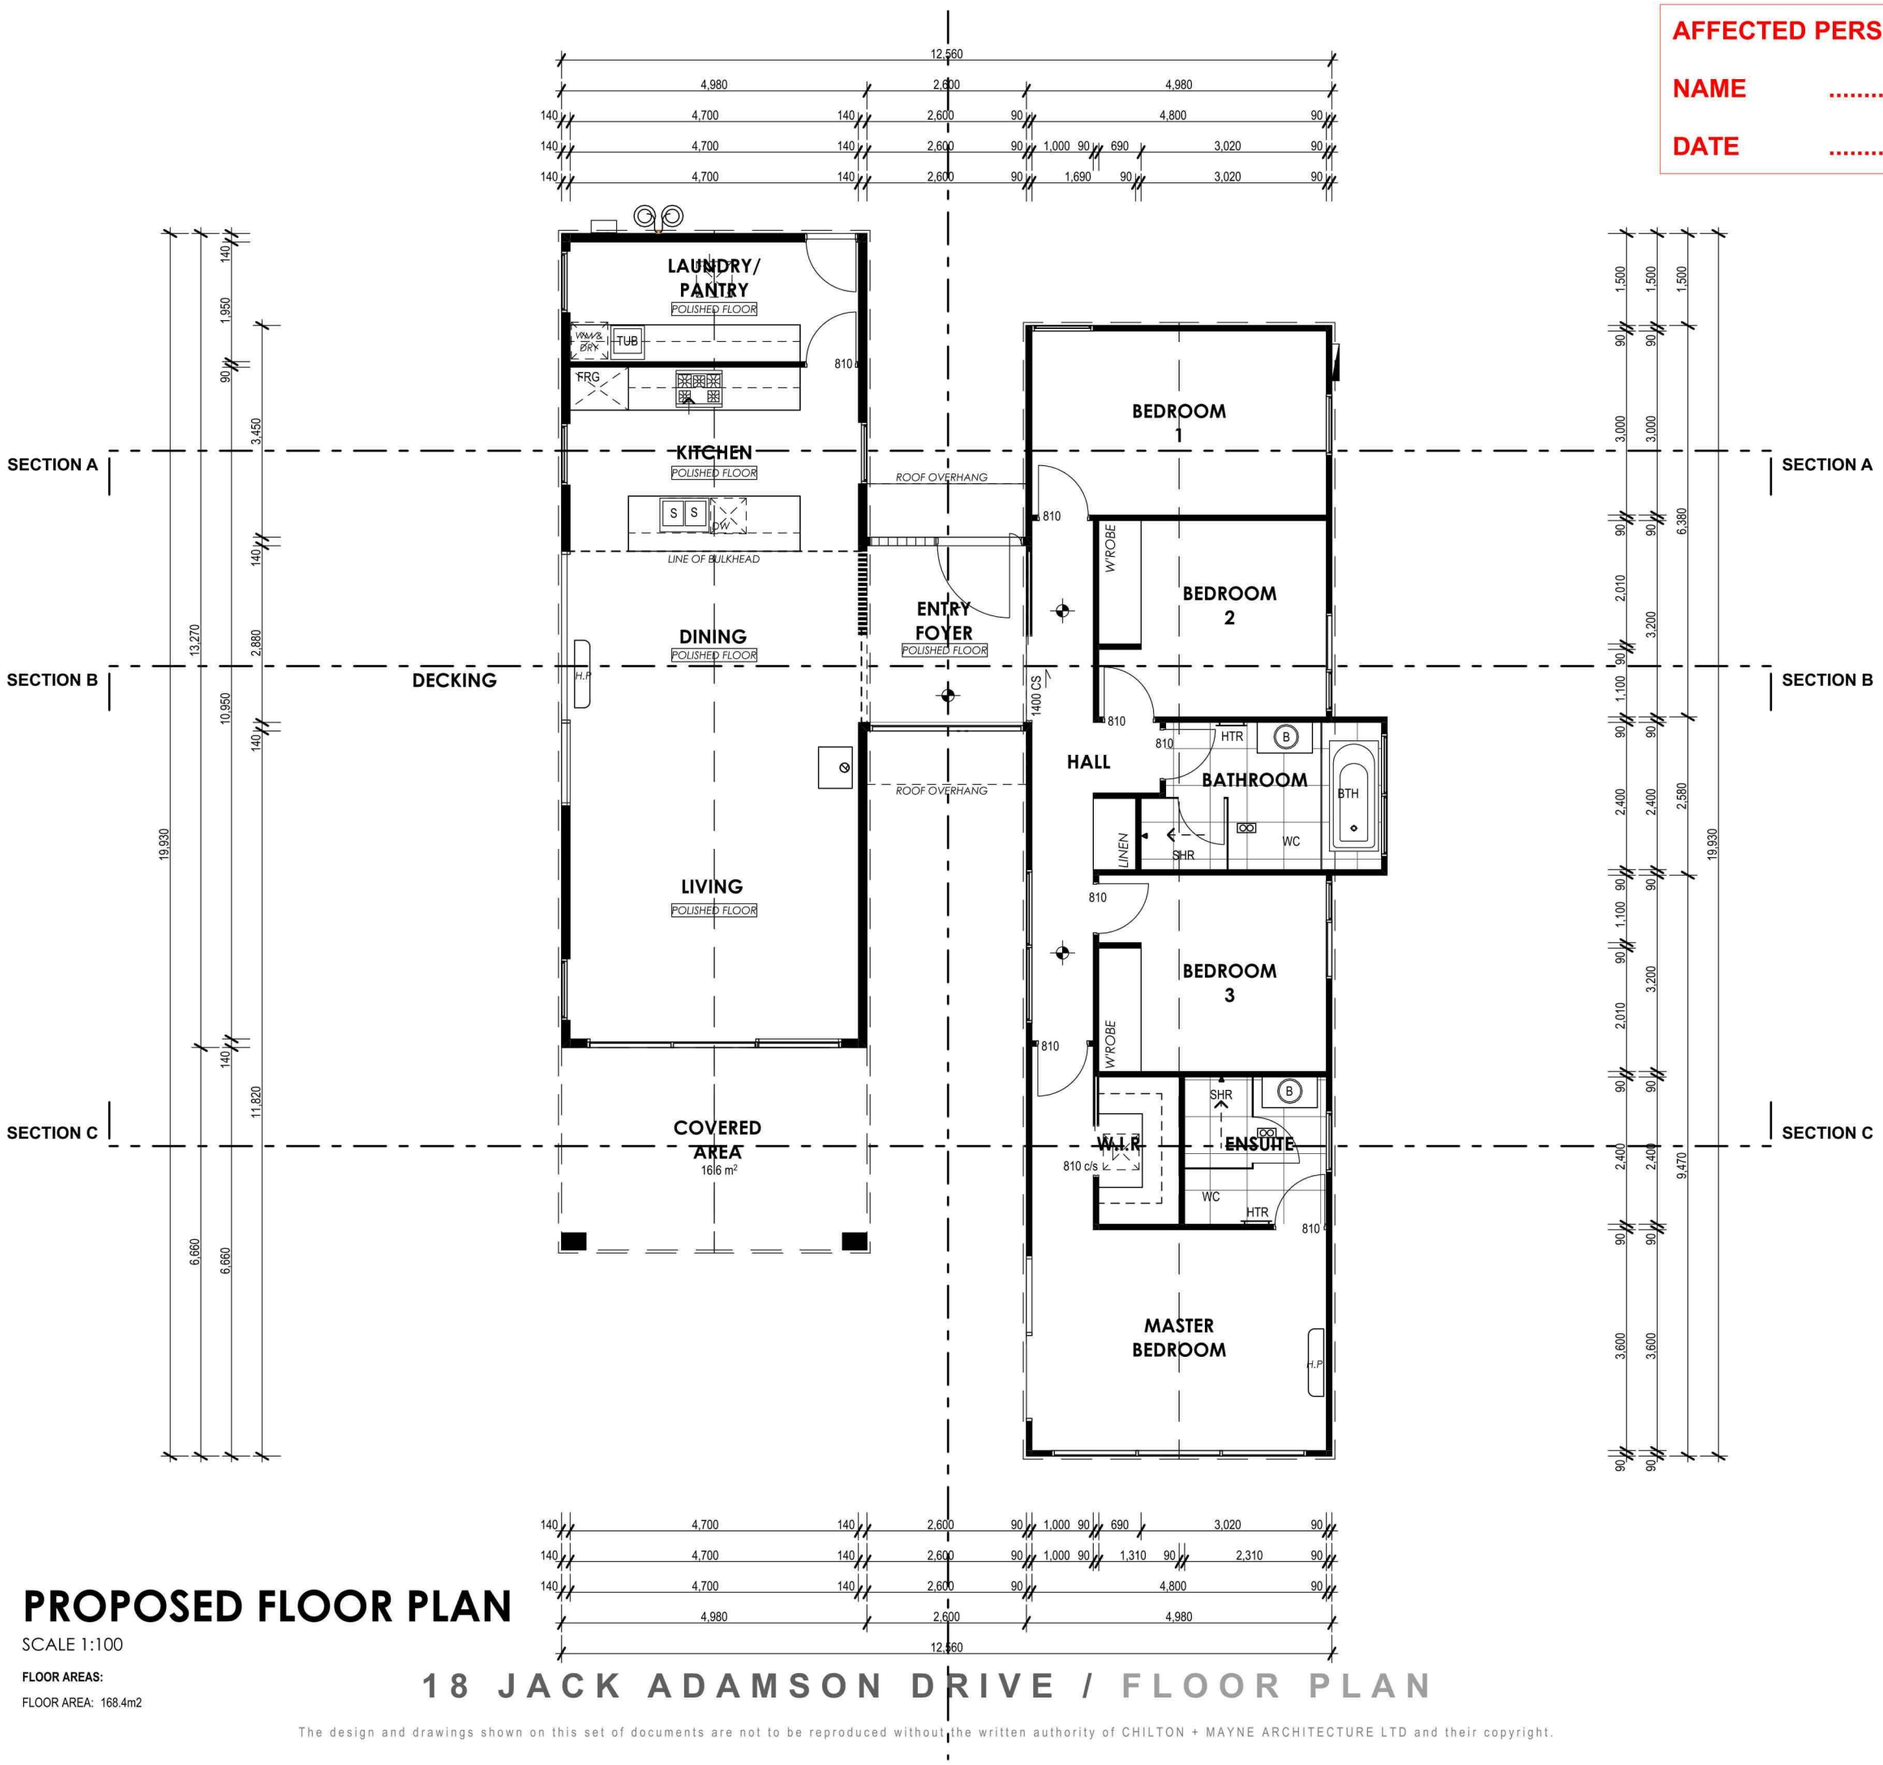

PROPOSED FLOOR PLAN

SCALE 1:100

FLOOR AREAS:

FLOOR AREA: 168.4m2

18 JACK ADAMSON DRIVE / FLOOR PLAN

The design and drawings shown on this set of documents are not to be reproduced without the written authority of CHILTON + MAYNE ARCHITECTURE LTD and their copyright.

CHILTON + MAYNE
ARCHITECTURE

AFFECTED PERSONS APPROVAL

NAME .....

DATE .....



ELEVATION A

1000w x 2300h DOUBLE GLAZED WINDOW **4TSG**

1250w x 2300h FLUSH PANEL INSULATED FRONT DOOR WITH 1250w SIDELIGHT **4TSG**

810w x 2300h DOUBLE GLAZED DOOR **4TSG**



ELEVATION B

1000w x 2300h DOUBLE GLAZED WINDOW **4TSG**

1000w x 2300h DOUBLE GLAZED WINDOW **4TSG**

2x1350w x 2300h SLIDING DOORS WITH 1350w SIDELIGHT **4TSG**

1000w x 2300h DOUBLE GLAZED WINDOW **4TSG**

1350w x 2300h SLIDING DOOR WITH 1350w SIDELIGHT **4TSG**

HIDDEN HALLWAY WINDOW
2800w x 2300h DOUBLE GLAZED WINDOW **4TSG**

18 JACK ADAMSON DRIVE / ELEVATIONS


The design and drawings shown on this set of documents are not to be reproduced without the written authority of CHILTON + MAYNE ARCHITECTURE LTD and their copyright.

CHILTON + MAYNE
ARCHITECTURE

AFFECTED PERSONS APPROVAL

NAME .....

DATE .....

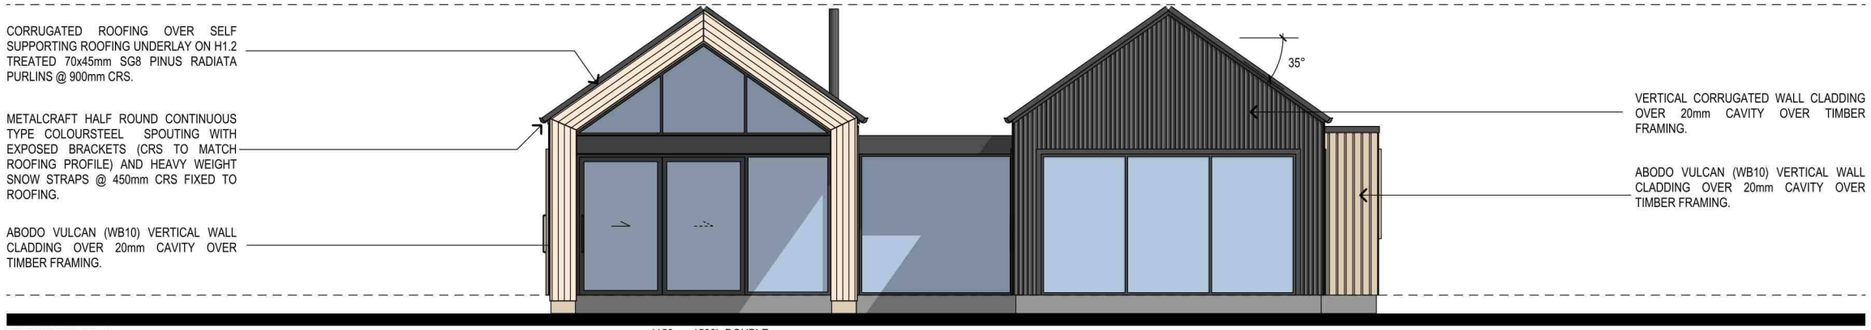


ELEVATION C

4150w x 1500h DOUBLE GLAZED WINDOW **4TSG**

2x1350w x 2300h SLIDING DOORS WITH 1350w SIDELIGHT **4TSG**

2500w x 2300h DOUBLE GLAZED WINDOW **6TSG**

4150w x 2300h DOUBLE GLAZED WINDOW **4TSG**

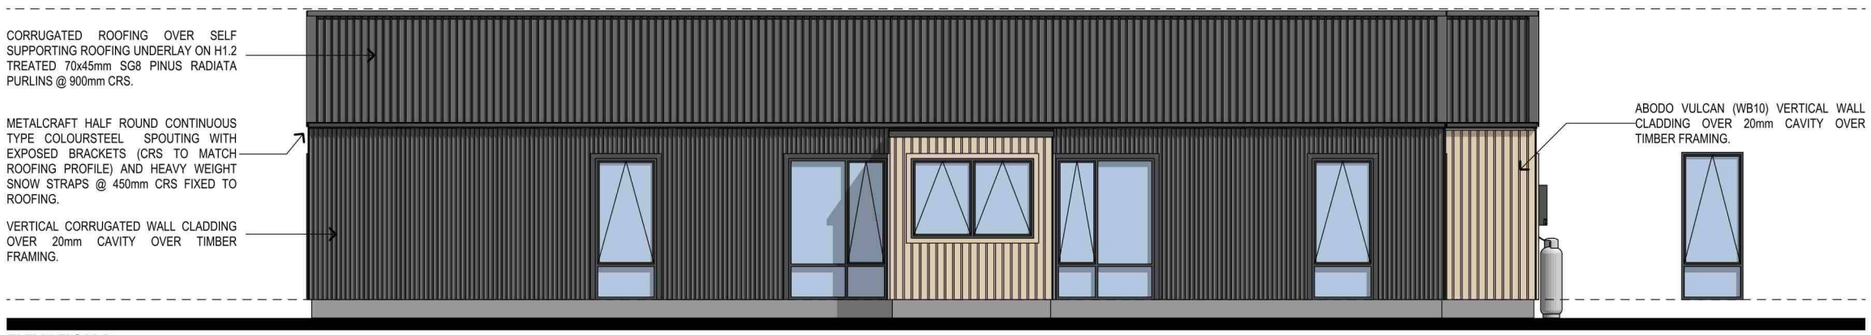

ELEVATION D

1000w x 2300h DOUBLE GLAZED WINDOW **4TSG**

1600w x 2300h DOUBLE GLAZED WINDOW **4TSG**

2000w x 1300h DOUBLE GLAZED WINDOW **4TSG**

1600w x 2300h DOUBLE GLAZED WINDOW **4TSG**

1000w x 2300h DOUBLE GLAZED WINDOW **4TSG**

HIDDEN KITCHEN WINDOW

1000w x 2300h DOUBLE GLAZED WINDOW **4TSG**

18 JACK ADAMSON DRIVE / ELEVATIONS

The design and drawings shown on this set of documents are not to be reproduced without the written authority of CHILTON + MAYNE ARCHITECTURE LTD and their copyright.